WINDOW SCHEDULE			
DESIGNATION	DESCRIPTION	RO	QTY
W1	2044 ALUMINUM FRAME, DOUBLE INSULATED LOW E GALSS	24½" X 52½"	9

DOOR SCHEDULE			
DESIGNATION	DESCRIPTION	RO	QTY
D1	3060 STEEL W/ PENCIL	40½" X 82½"	1
D2	3068L WOOD W/ TIMELY FRAME, LEVER LOCK SET, VISION GLASS	37" X 81"	1
D3	3068R WOOD W/TIMELY FRAME, LEVER LOCK SET, VISION GLASS	37" X 81"	1
D4	3068L WOOD W/TIMELY FRAME, LEVER LOCK SET, VISION GLASS	37" X 81"	1
D5	2068 WOOD W/TIMELY FRAME, KNOB LOCK OUTSIDE	25" X 81"	1

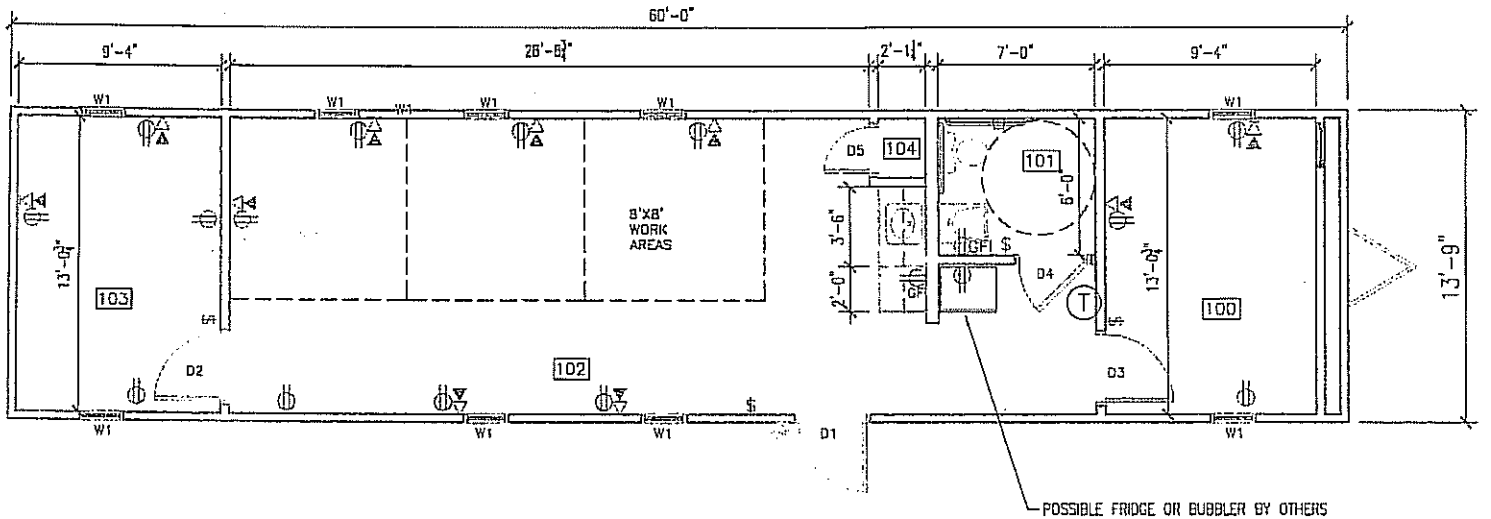

AREA SCHEDULE			
DESIGNATION	DESCRIPTION	FLOOR AREA	CUBIC AREA
100	OFFICE	121	1051
101	BATHROOM	42	364
102	WORK AREAS AND SINK AREA	449	3091
103	OFFICE	121	1051
104	TELECOM	5	43

JOE STEEDE, P.E.
13899 GOLDMARK, SUITE 374
DALLAS, TX 75250 PHONE 972-238-1611

LTR	REVISION	BY	DATE

DRAWN BY: RW
DATE: 02/19/07
PROJECT: Nortex Modular Space
SCALE: 3/32" = 1'-0"
TITLE: STOCK 1460A
DWG#: 1460A
SHEET: A-1

NORTEX MODULAR SPACE
555 JUDGE LANE
LEWISVILLE,TX 75056
PHONE: 972-497-4040
FAX: 972-497-2704