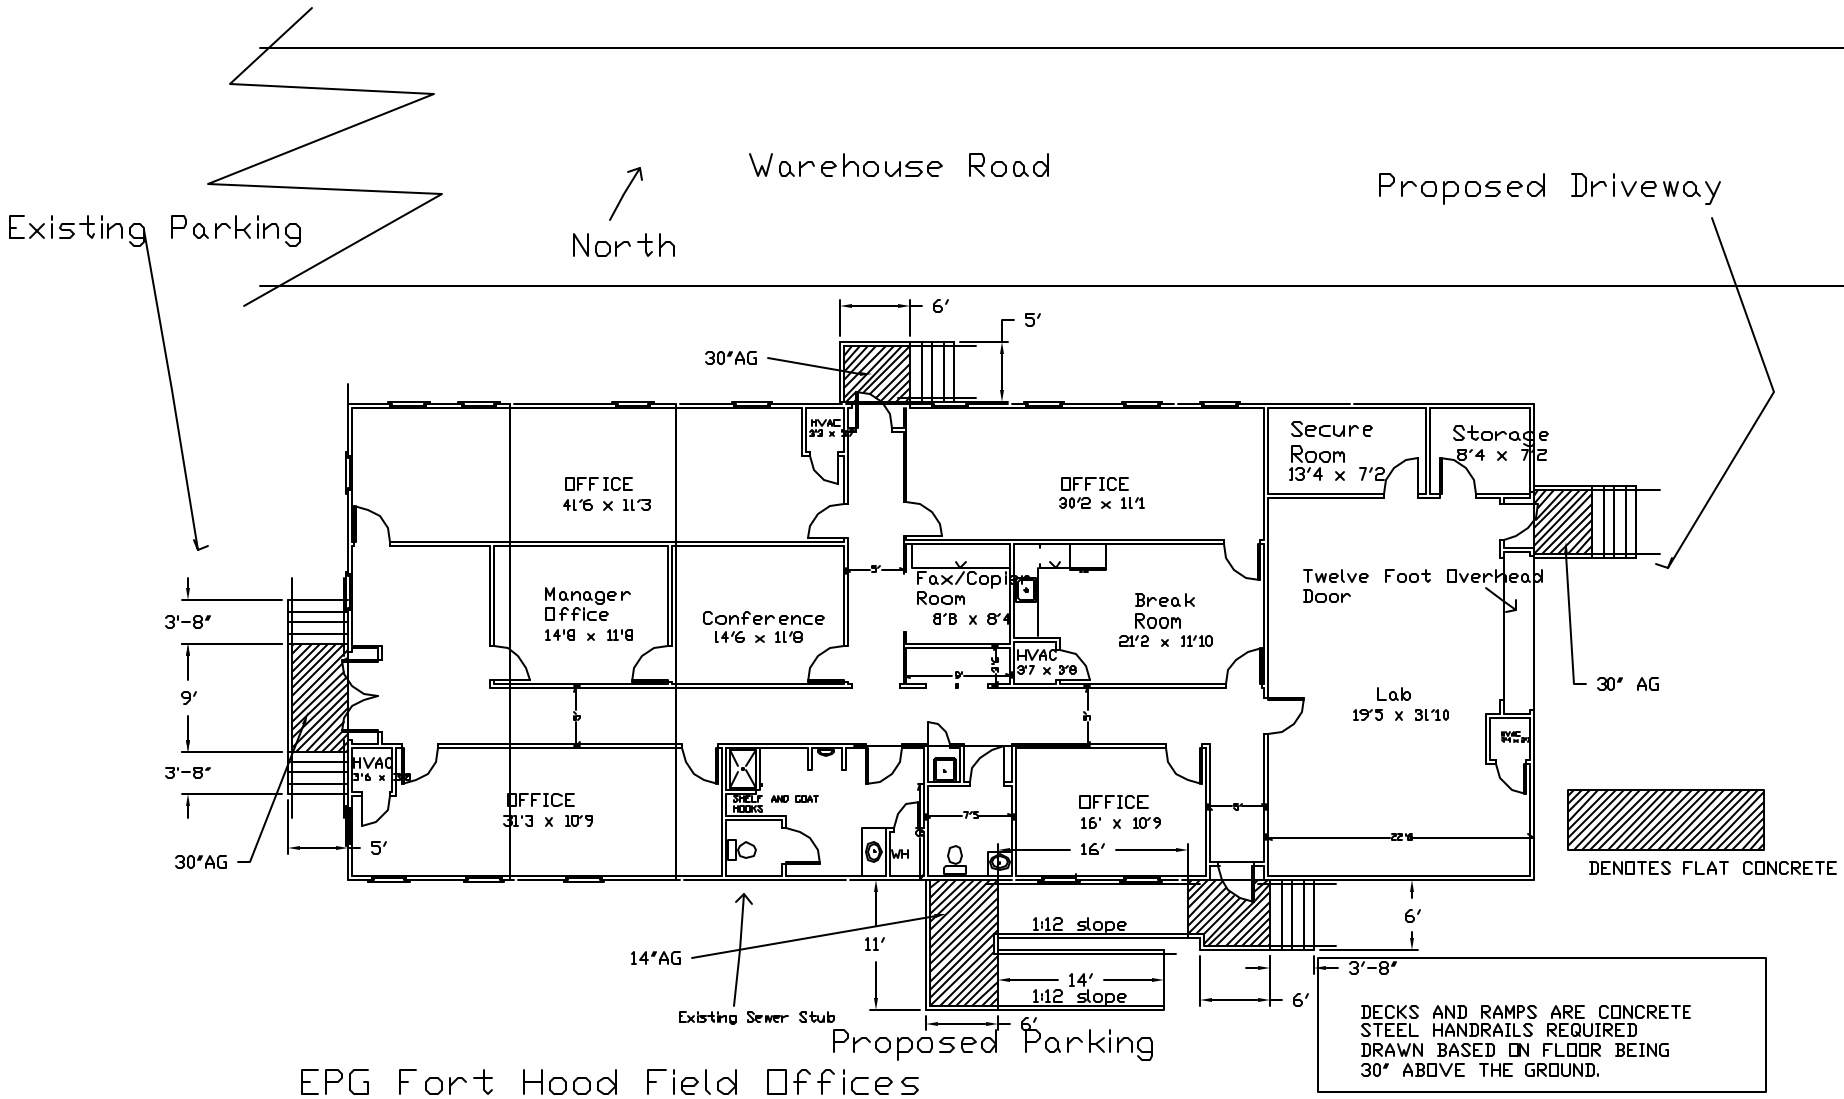

EPG Fort Hood Field Offices

REVISIONS

ZONE	REV	DESCRIPTION	DATE	BY

NORTEX MODULAR SPACE
715 N. MAIN
IRVING, TX 75061
VOICE: 972-259-5501
FAX: 972-259-5412

Job Name: EPG

Location: FT HOOD

THIS DRAWING AND THE INFORMATION CONTAINED HEREIN IS PROPRIETARY TO NORTEX MODULAR SPACE. AND SHALL NOT BE REPRODUCED, COPIED OR DISCLOSED IN WHOLE, OR IN PART, OR USED FOR MANUFACTURE OR FOR ANY OTHER PURPOSE WITHOUT THE WRITTEN PERMISSION OF NORTEX MODULAR SPACE

TITLE: DECK/RAMP PLAN

DRAWN BY:	DESIGNED BY:	CHECKED BY:	APPROVAL:	DRAWING NO:	REV.
REW	REW				
DATE:	DATE:	DATE:	DATE:		

SCALE: NONE | ACAD FILENAME: | SHEET