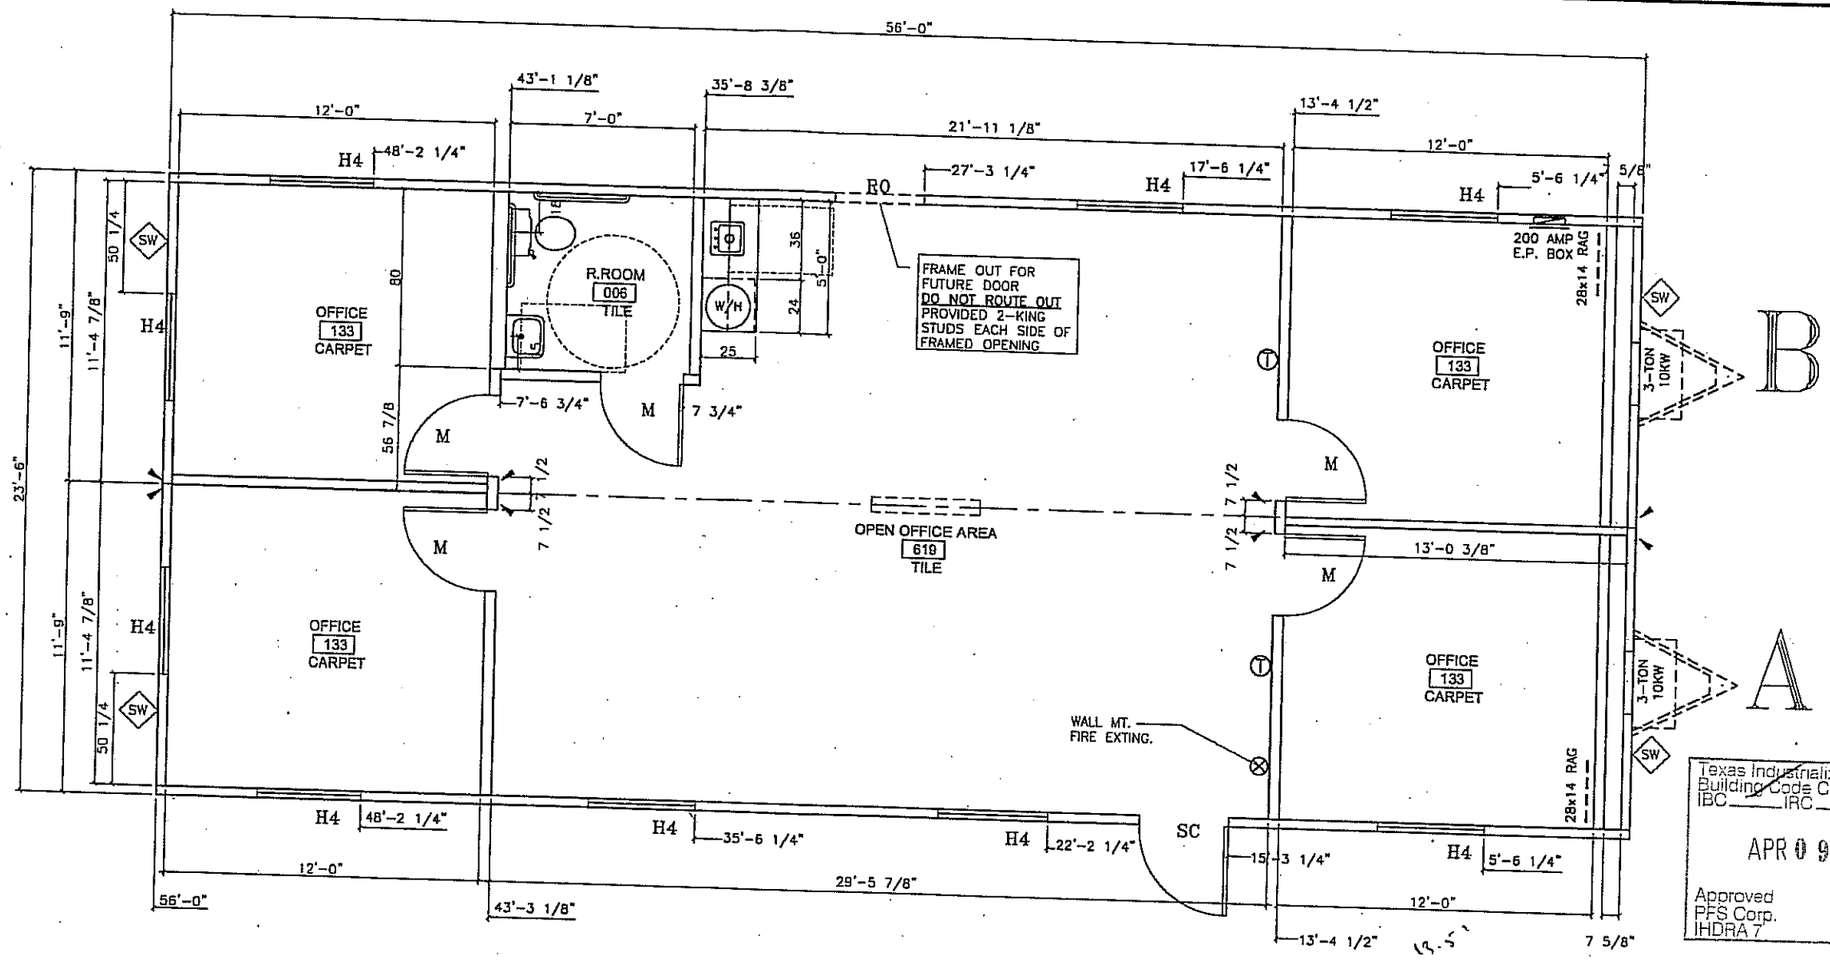

SCHEDULE \ LEGEND

KEY	ITEM DESCRIPTION	SIZE	ROUGH OPENING
SC	36" X 80" STEELCRAFT DOOR W/ 10x10 PANE	36X80	40 1/2" X 82"
RO	36" X 80" ROUGH OPENING	36X80	40 1/2" X 82"
M	36" X 80" MOHAWK SOLID CORE DOOR	36x80	37 1/4" X 81"
H4	48"x24" H.R. H.S. BRONZE/CLEAR WINDOW (DIG) W/ MINIBLINDS	48X24	48 1/2" X 24 1/2" UP 55 1/2"

SW = SHEARWALL (3/8" SMARTPANEL) OVER 7/16" OSB. USE .113 NAILS AT 4" EDGE AND 8" FIELD (REAR END ONLY)

= MINIMUM 3-2x4 STUD SYP No. 2 COLUMNS WITH MIN. 2-20ga x 1 1/4" STRAPS FASTENED WITH MINIMUM 8-EACH No 8 SCREWS EACH END OF EACH STRAP.

INTERIOR COLUMNS WITH 3-EACH 20gax1 1/4" STRAP WITH 8-EACH SCREWS EACH END OF EACH STRAP.

Texas Industrialized Building Code Council
IBC ____ IRC ____
APR 09 2008
Approved
PFS Corp.
IHDRA 7

3/20/08
STATE OF TEXAS
JOSEPH W. STEEDE, JR.
19689
REGISTERED PROFESSIONAL ENGINEER

LTR	REVISION	BY	DATE

DRAWN BY: R.C.
DATE: 3/19/08
PROJECT: NORTEX MODULAR SPACE SAN ANTONIO, TEXAS
SCALE: 3/16" = 1'-0"
TITLE: FLOOR PLAN
DWG. NO. N2460-13
SHEET A-2

JOE STEEDE, P.E.
13999 GOLDMARK, SUITE 374
DALLAS, TX 75250 PHONE: (972) 238-1611
AMTEX CORP. 832 EAST WALNUT GARLAND, TX 75040
(972) 276-7626 FAX: (972) 276-5105

C:\Amtex Dwg's\Nortex\24 WIDES\N2460-13.dwg, 3/19/2008 3:56:16 PM